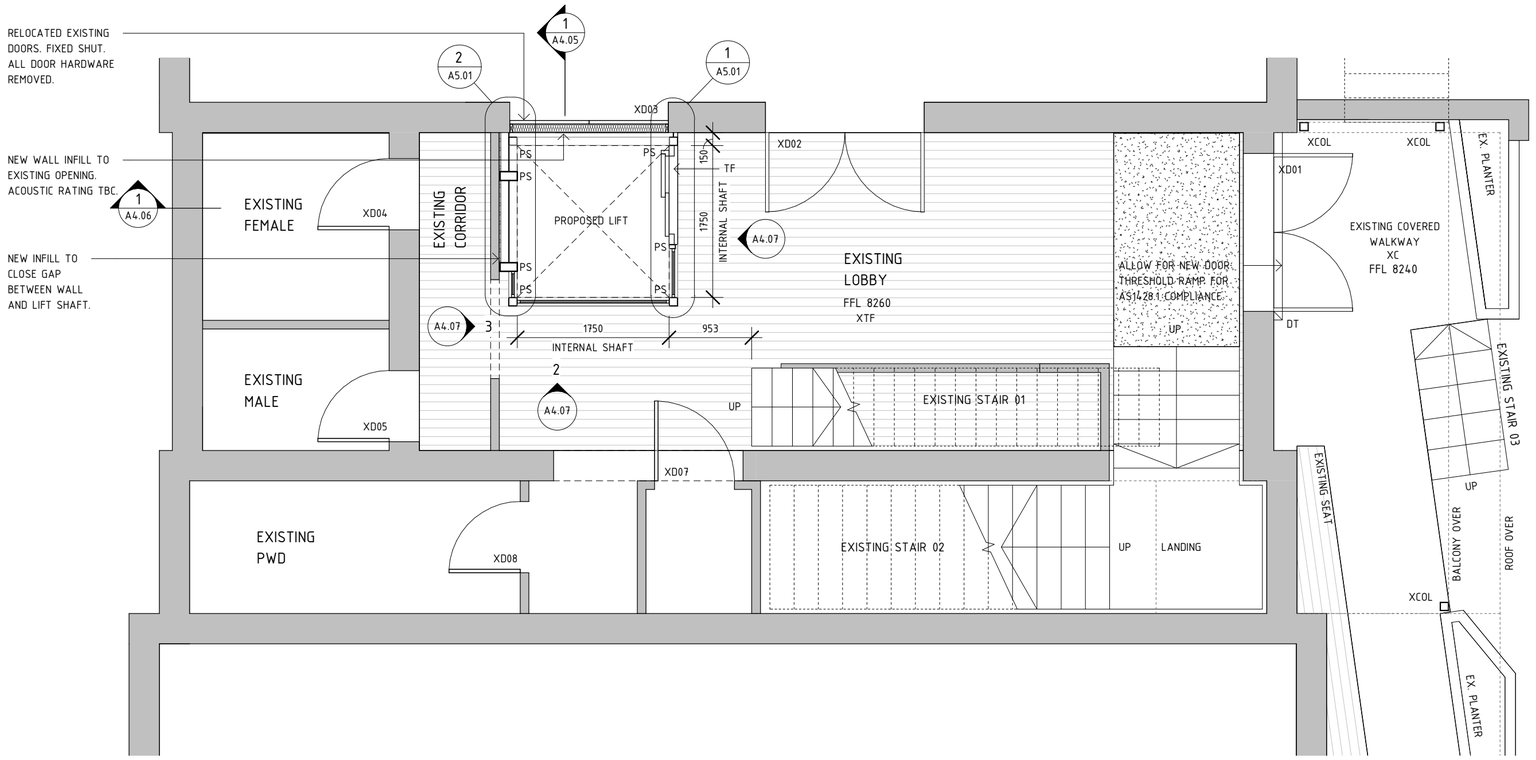

1 A4.01 PROPOSED GROUND FLOOR
1 : 50

ARCHITECTURE

LEGEND

C1	INSITU CONCRETE
CL2	LIGHT WEIGHT CEILING TO MATCH EXISTING
DT	DOOR THRESHOLD
GL1	FRAMELESS GLAZING
INS	ACOUSTIC BULK INSULATION
PS	PAINTED STEELWORK
SJ	SILICONE JOINT
TF	TIMBER FLOORING TO MATCH EXISTING
TR	TIMBER REVEAL
TS	TIMBER SKIRTING
XC	EXISTING CONCRETE
XCL1	EXISTING PRESSED METAL CEILING
XCL2	EXISTING LIGHT WEIGHT CEILING
XCOL	EXISTING COLUMN
XCPT	EXISTING CARPET MAT
XCR	EXISTING CORK FLOOR
XTF	EXISTING TIMBER FLOORING
XVB	EXISTING BASIN
XWC	EXISTING TOILET PAN

NOTES

EXISTING ELEMENTS

NEW ELEMENTS

LEE TYERS BUILDING SURVEYORS
Lee Tyers Building Surveyor Accreditation CC627 J

Plans to be read in conjunction with Certificate of Likely Compliance

FOR CONSTRUCTION

0 1 m 2 m 3 m 5 m

rev.	desc.	date
1	FOR CONSTRUCTION	24.11.21
A	PRELIMINARY DRAWING ISSUE	19.04.21
B	DEVELOPMENT APPLICATION	29.07.21
C	COORDINATION ISSUE	15.11.21
D	PRELIMINARY CONSTRUCTION	19.11.21

THIS DOCUMENT IS COPYRIGHT AND MAY NOT BE REPRODUCED WITHOUT THE WRITTEN CONSENT OF 1 PLUS 2 ARCHITECTURE PTY. LTD.
27-29 MELVILLE STREET HOBART TASMANIA 7000
T 03 6234 8122
E MAIL@1PLUS2ARCHITECTURE.COM

project: CYGNET TOWN HALL INTERIOR 2 STOP LIFT

address: 14 MARY STREET CYGNET, TAS 7112

code: 2107CCAH

drawing: PROPOSED GROUND FLOOR PLAN

scale: As indicated @ A2

number: CN.A4.01 1

S:\2107CCAH\BIM\Models\21RVTCAH_CygnetTownHall_RVT2021.rvt
Last Information: 24/11/2021 3:53:18 PM
Document Set ID: 1925395
Version: 1, Version Date: 06/12/2021